SMALL ROOM DESCRIPTIONS
221 JANITOR
218 FIRST AID
219 PRIVATE DRESSING ROOM

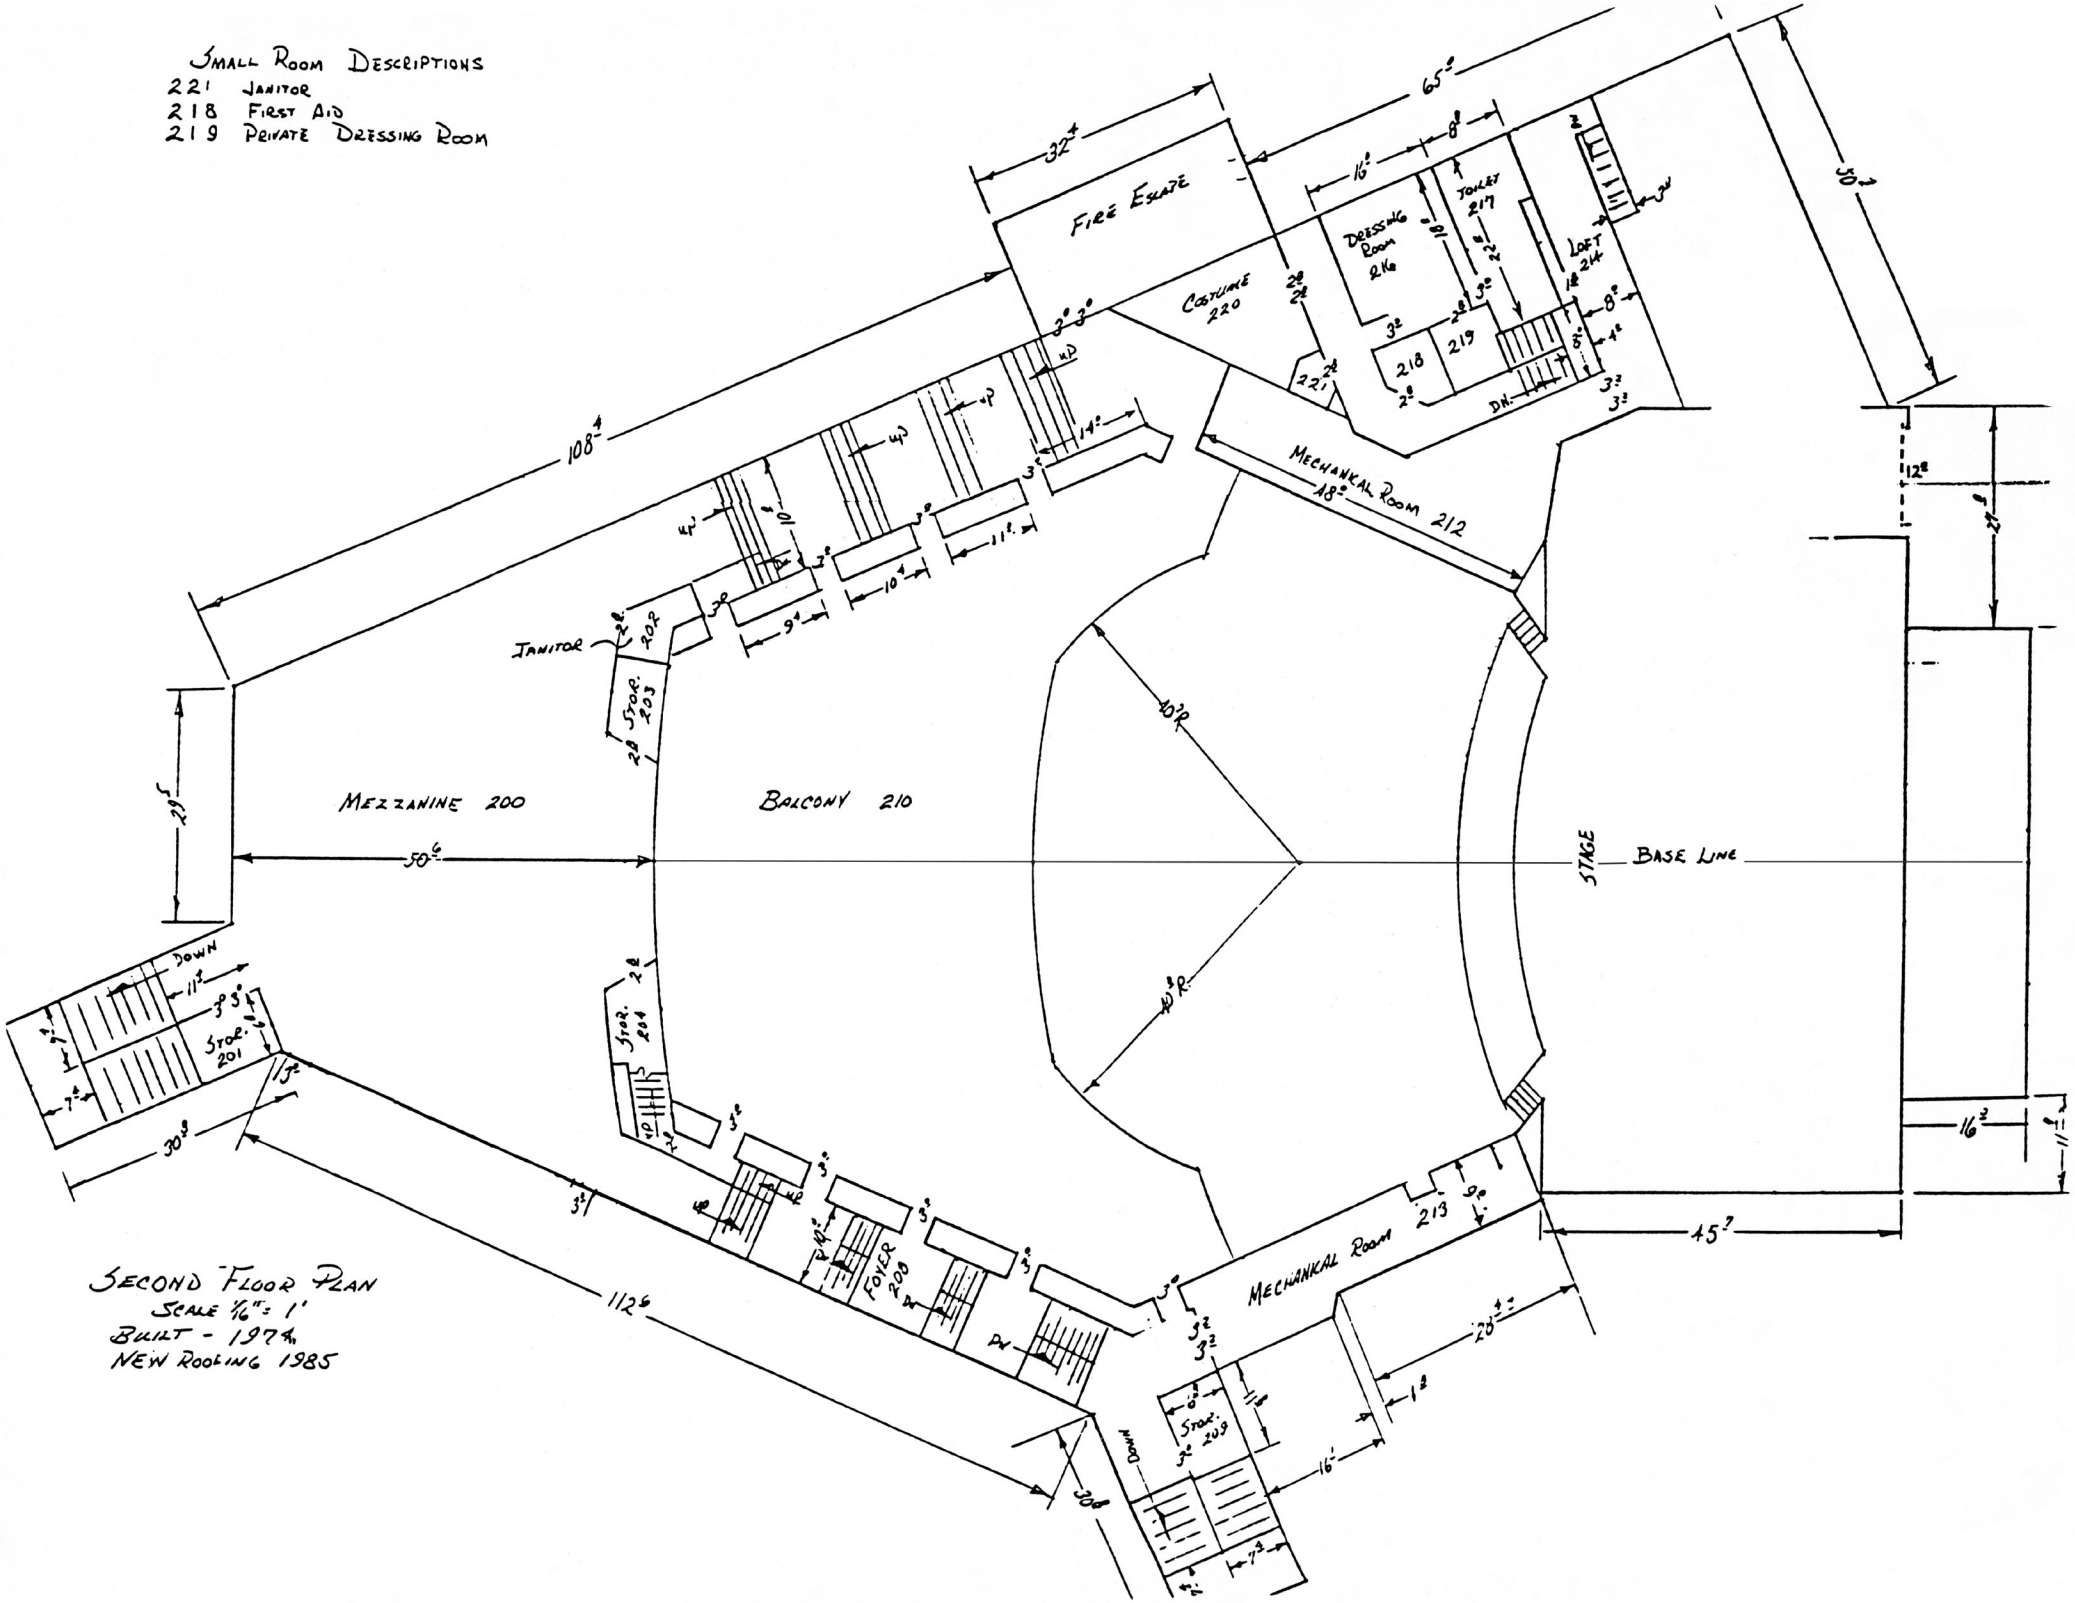

SECOND FLOOR PLAN
SCALE 1/16" = 1'
BUILT - 1974
NEW ROOFING 1985